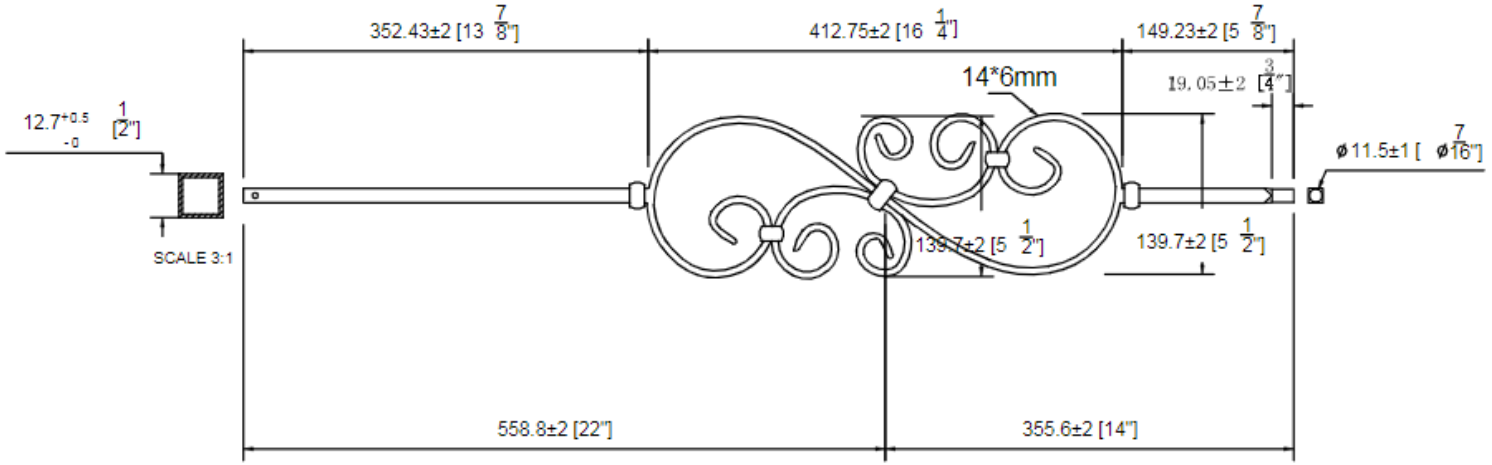

WHI SKU:

M501-SAT

DIMENSIONS:

1/2" x 44"

DESCRIPTION:

IRON BALUSTER

WHOLESALE HARDWOOD INTERIORS

Wholesale Hardwood Interiors, Inc.

1030 Campbellsville Bypass
Campbellsville, KY 42718
Phone: 270-789-1323
Fax: 270-789-2321
www.wholesalehardwoodint.com

Coffman STAIR PARTS

INTERNAL USE ONLY

CAD Library

REVISION:	DATE:

PRODUCT SHOWN:

DO NOT SCALE DRAWING